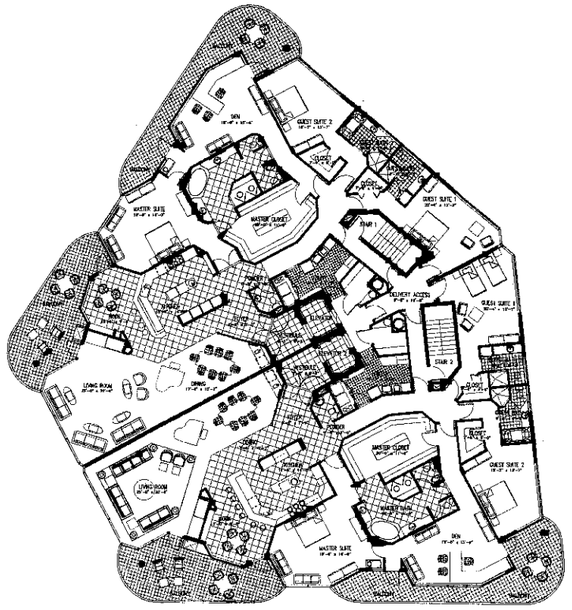

OVERALL FLOOR PLAN | 1/16" = 1'-0"

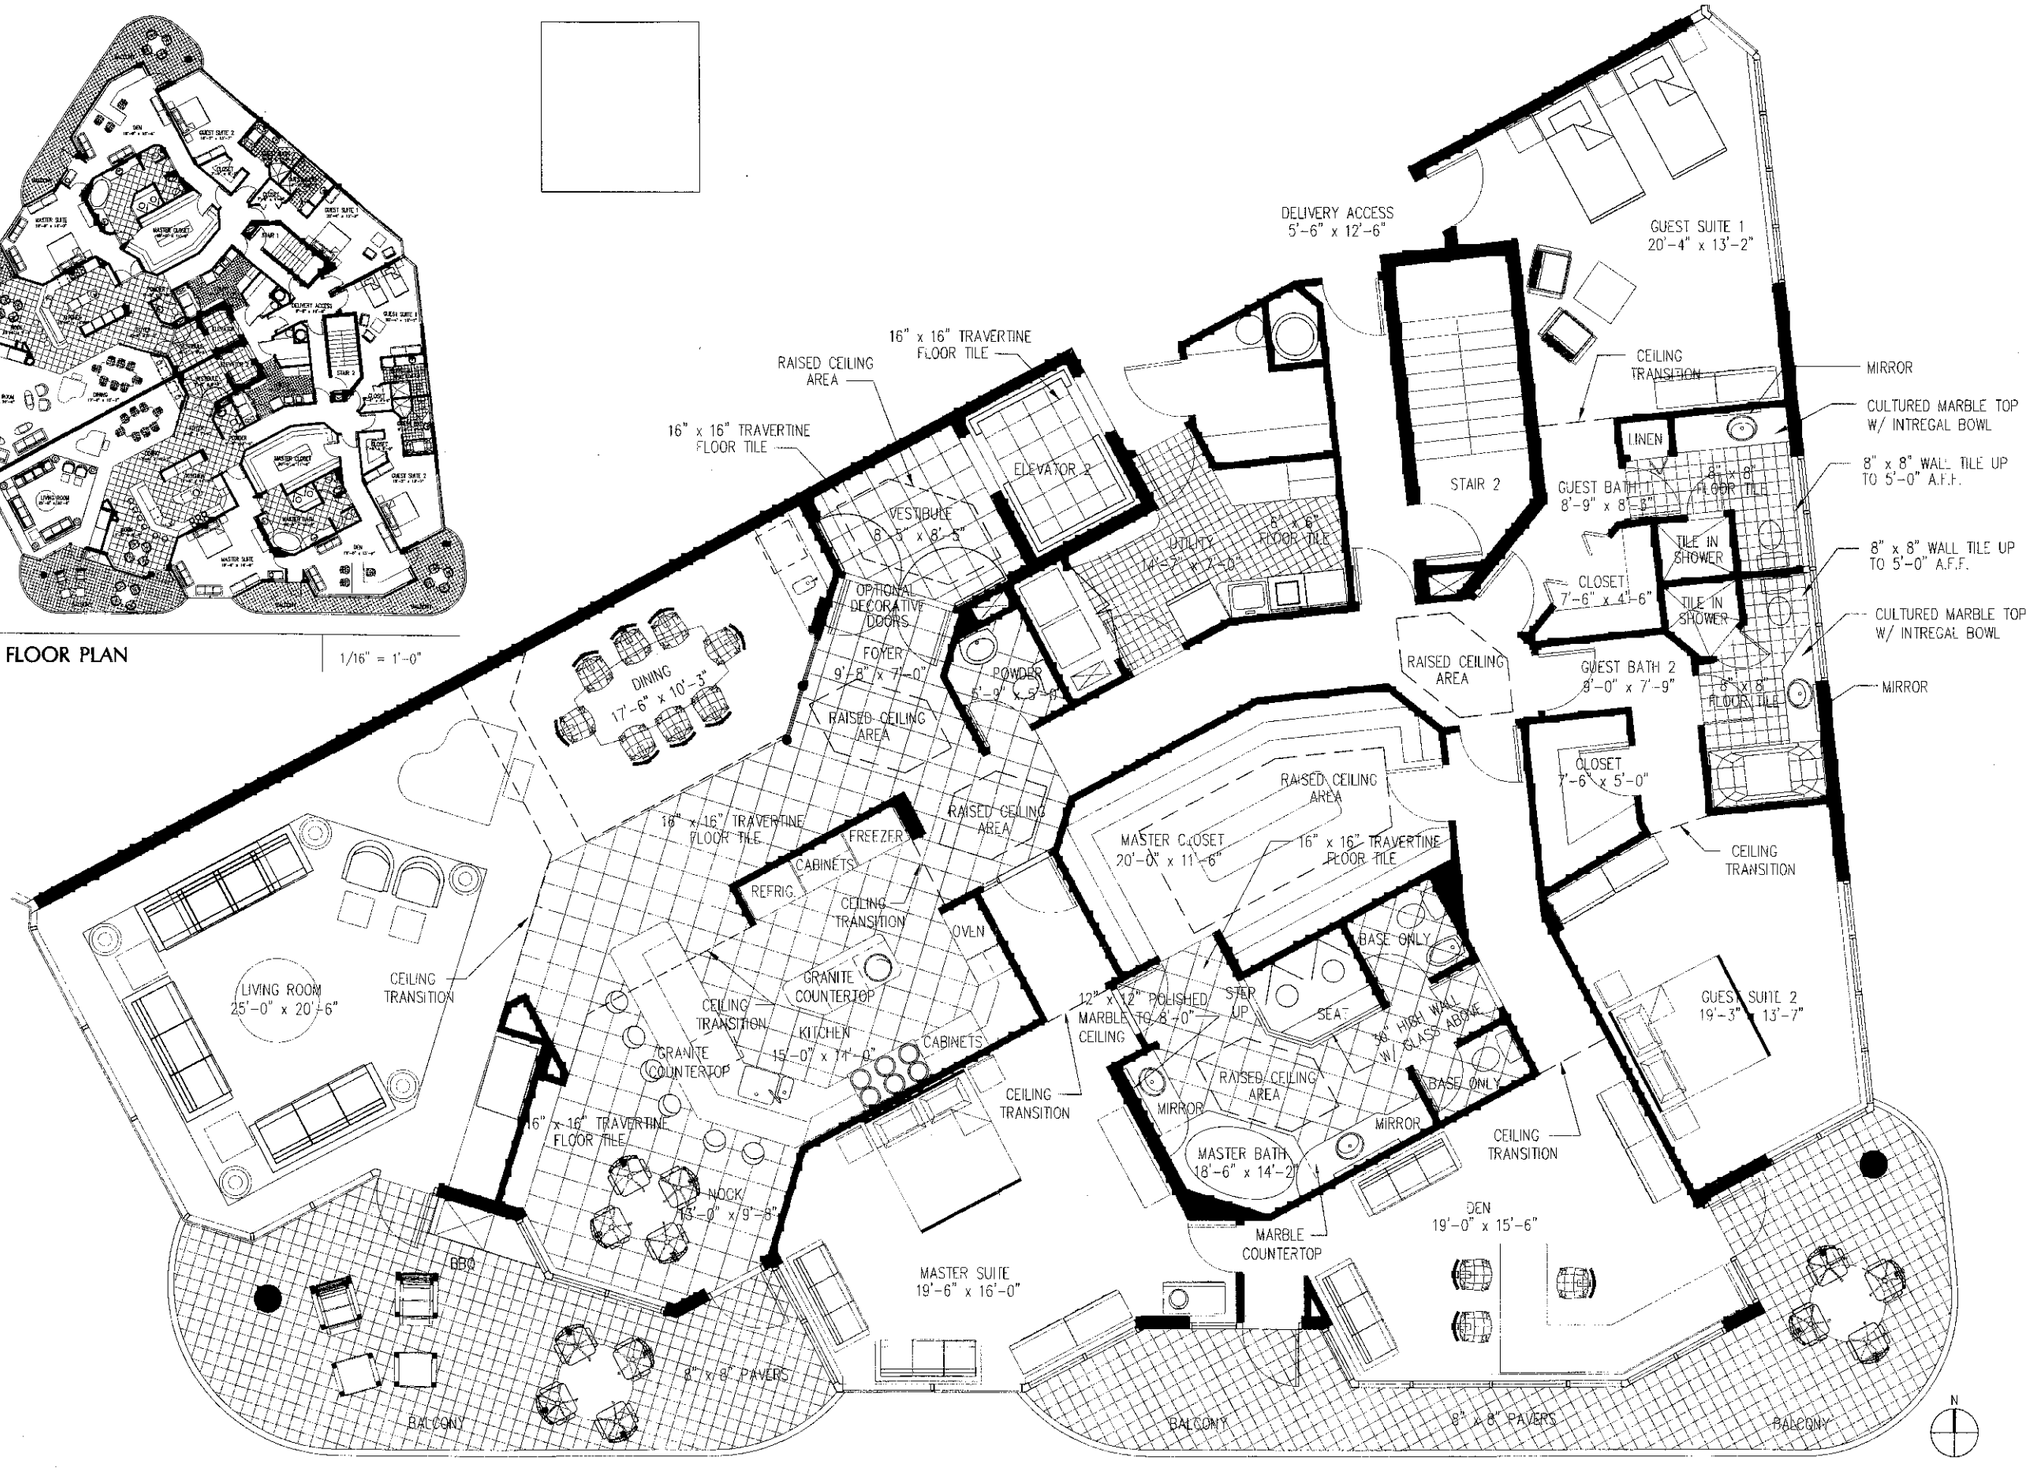

ENLARGED SCHEME 1 - HELENICA | 1/8" = 1'-0"

PW

PARKER · WALTER GROUP, INC.
PLANNING
ARCHITECTURE
2 NORTH TAMIAMI TRAIL • SUITE 806
SARASOTA, FLORIDA • 34236 • FAX: 365-5446 • 941-366-9477

THE PHOENIX
136 GOLDEN GATE POINT
SARASOTA, FLORIDA

Revisions

HELENICA
FLOOR PLAN

Plot Date
11/14/97

Drawn By
BP

Project No.

Date of Issue

A-1
of sheets

Seal